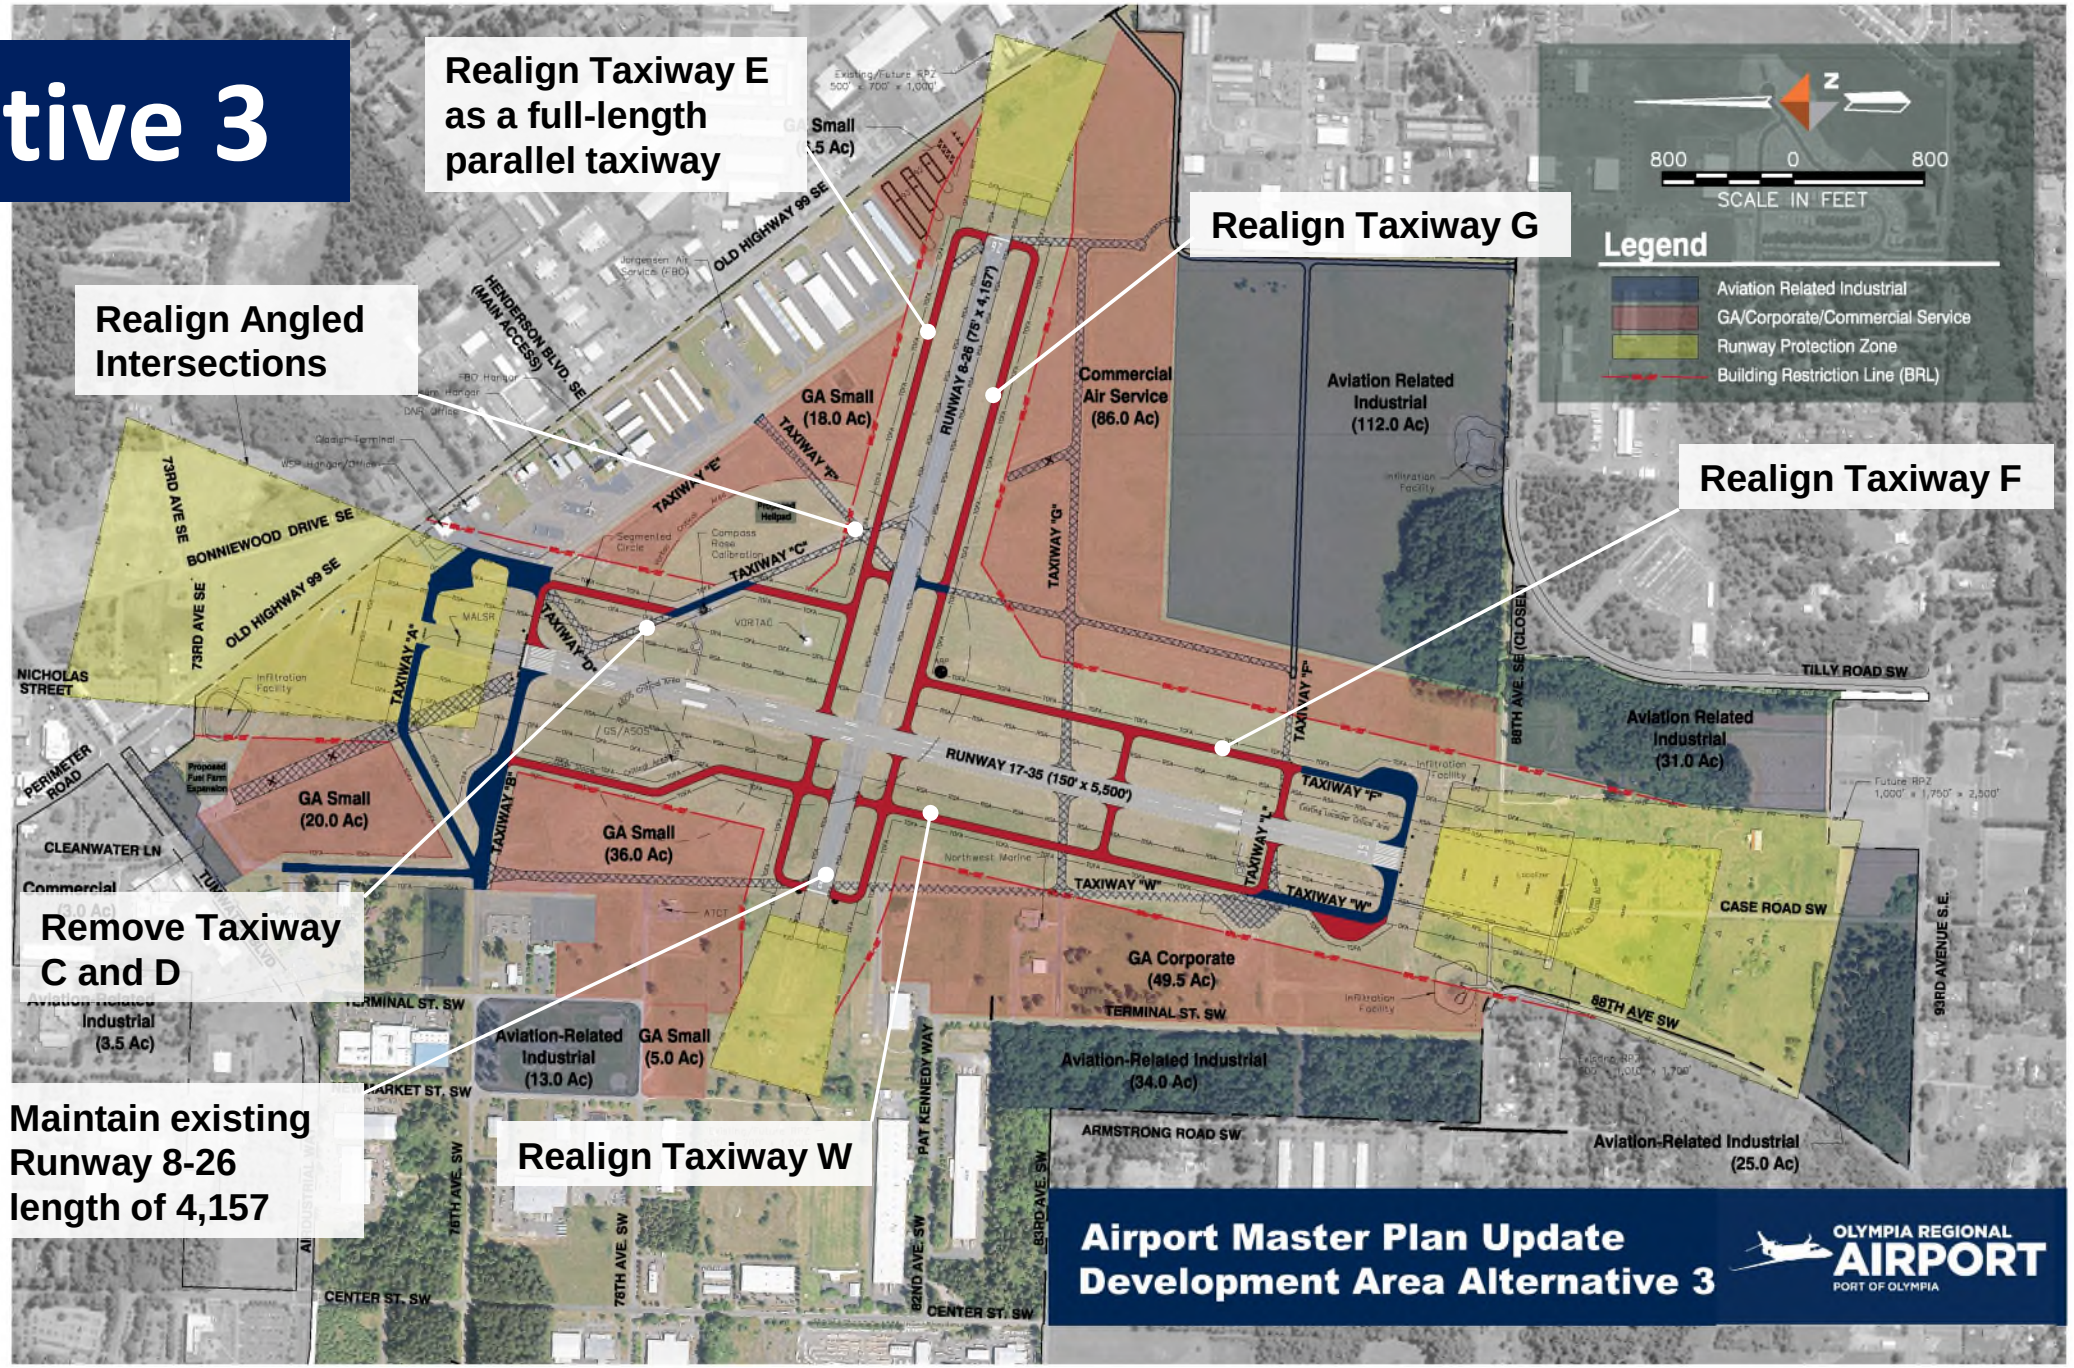Alternative 3